TK International
020 7794 8700
www.t-k.co.uk

Residential Sales
Residential Lettings
Property Management

Sales Office:
9 Heath Street
Hampstead
London NW3 6TP
E: sales@t-k.co.uk

Lettings Office:
16-18 Heath Street
Hampstead
London NW3 6TE
E: lettings@t-k.co.uk

tk.international
TK International
TK International

Est. 1998



Belsize Park Gardens

Belsize Park

NW3

An impressive two-bedroom apartment occupying the entire raised ground floor of this elegant stucco-fronted house, in a highly desirable location at the heart of Belsize Park. The apartment offers generously proportioned lateral accommodation, including a grand bay-fronted reception room with a feature fireplace, a separate, stylishly fitted kitchen, and two spacious double bedrooms, each with luxurious en suite bathrooms.

Characterful original features are retained throughout, including cornicing, parquet flooring, and high ceilings. The apartment is flooded with natural light and benefits from ample storage.

EPC Rating: D

£5,250 Per Month


40
30
30
MONOPOLY
















Belsize Park Gardens, NW3
Approx. Gross Internal Area
1317 Sq Ft - 122.35 Sq M

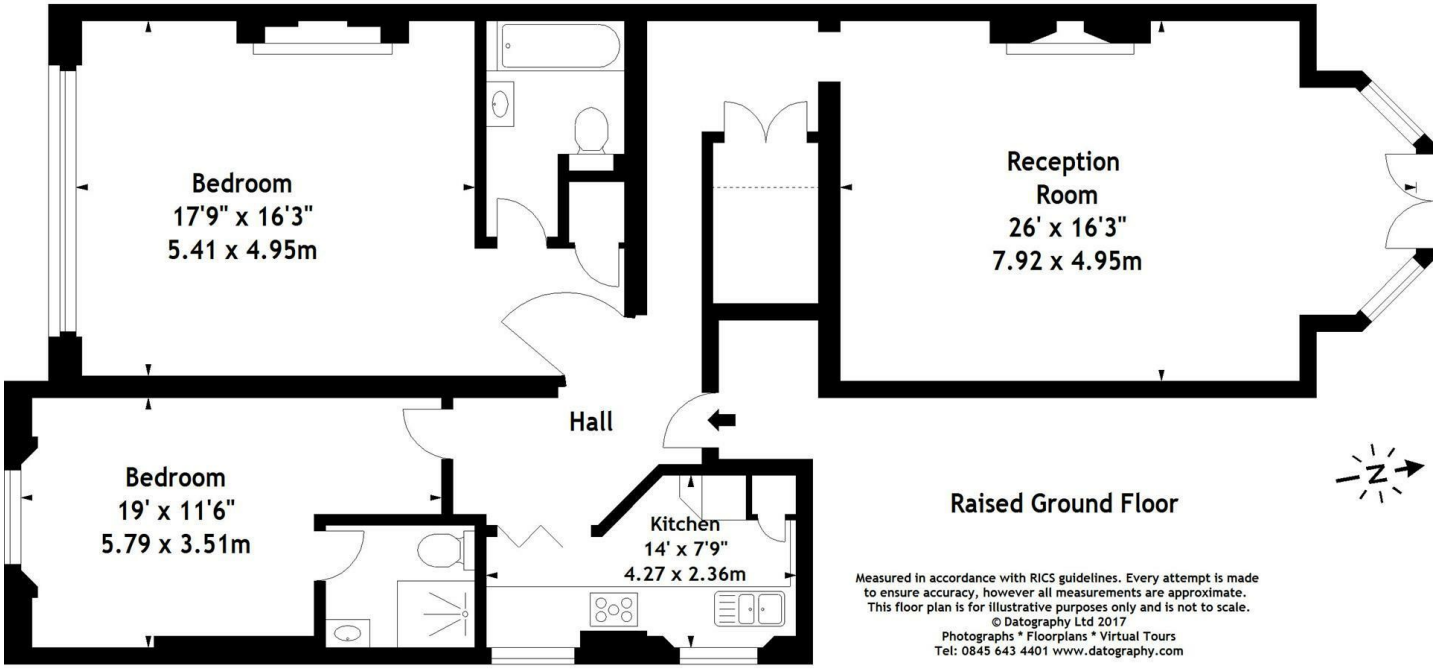

Raised Ground Floor

Measured in accordance with RICS guidelines. Every attempt is made to ensure accuracy, however all measurements are approximate. This floor plan is for illustrative purposes only and is not to scale.

© Datography Ltd 2017

Photographs * Floorplans * Virtual Tours
Tel: 0845 643 4401 www.datography.com