



TK International
020 7794 8700
www.t-k.co.uk

Residential Sales
Residential Lettings
Property Management

Sales Office:
9 Heath Street
Hampstead
London NW3 6TP
E: sales@t-k.co.uk

Lettings Office:
16-18 Heath Street
Hampstead
London NW3 6TE
E: lettings@t-k.co.uk

tk.international
TK International
TK International



Sandy Road London NW3

Situated within a peaceful and secluded cul-de-sac of just a handful of properties, directly adjoining Hampstead Heath and Golders Hill Park, this charming two storey cottage forms part of an attractive terrace of individual homes.

The accommodation is arranged over two floors, with the ground floor comprising a bright reception room featuring a bay window and fireplace, a further seating area beneath a glazed conservatory roof, and a spacious open plan kitchen/dining room with bi-folding doors opening onto a private decked garden. Additional features include a guest cloakroom, dedicated study area and useful storage beneath the decking.

The first floor offers two well-proportioned double bedrooms, both extending across the width of the property. The principal bedroom benefits from an en-suite shower room, while the second bedroom enjoys delightful views towards Hampstead Heath. A separate family bathroom completes the accommodation.

The property enjoys an enviable position, combining a tranquil setting with convenient access to the shops, restaurants and amenities of Hampstead Village and Golders Green, together with excellent transport connections.

Camden Council Tax Band: G

£5,000 Per Month


SOLE AGENT









Bay Tree Cottage,
Sandy Road, NW3
Approximate gross internal area
1235 sq ft / 114.73 sq m
(Including Store)
Store
80 sq ft / 7.43 sq m

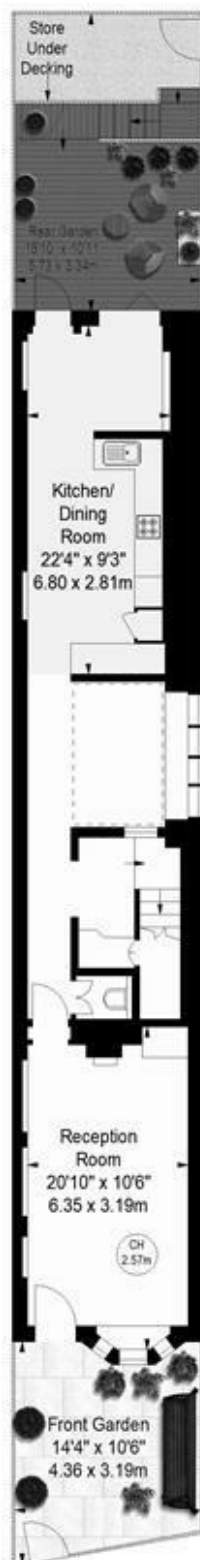

Ground Floor

Key :
CH - Ceiling Height

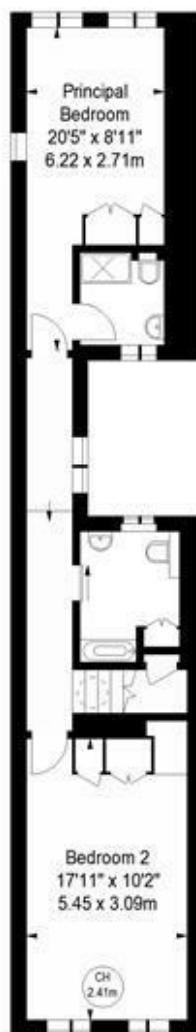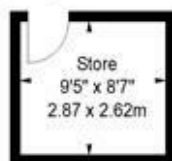

First Floor



Illustration For Identification Purposes Only.
All measurements and areas are approximate, not to scale.
© Orange Tree Photography