TK International
020 7794 8700
www.t-k.co.uk

Residential Sales
Residential Lettings
Property Management

Sales Office:
9 Heath Street
Hampstead
London NW3 6TP
E: sales@t-k.co.uk

Lettings Office:
16-18 Heath Street
Hampstead
London NW3 6TE
E: lettings@t-k.co.uk

tk.international
TK International
TK International

Est. 1998



Frognal Lane
Hampstead
NW3

A bright, newly redecorated three-bedroom apartment on the first floor of Bracknell Gate, a popular and well-maintained purpose-built block.

The accommodation comprises a double reception room with wooden flooring, a fully fitted kitchen, three bedrooms, a bathroom and a separate shower room. Heating and hot water are included in the rent.

Bracknell Gate is conveniently located for the shops and transport links of both Hampstead Village and Finchley Road.

EPC Rating: D
Council Tax band: F

£3,750 Per Month

SOLE AGENT














Bracknell Gate, NW3

Approx. Gross Internal Area 1176 Sq Ft - 109.25 Sq M

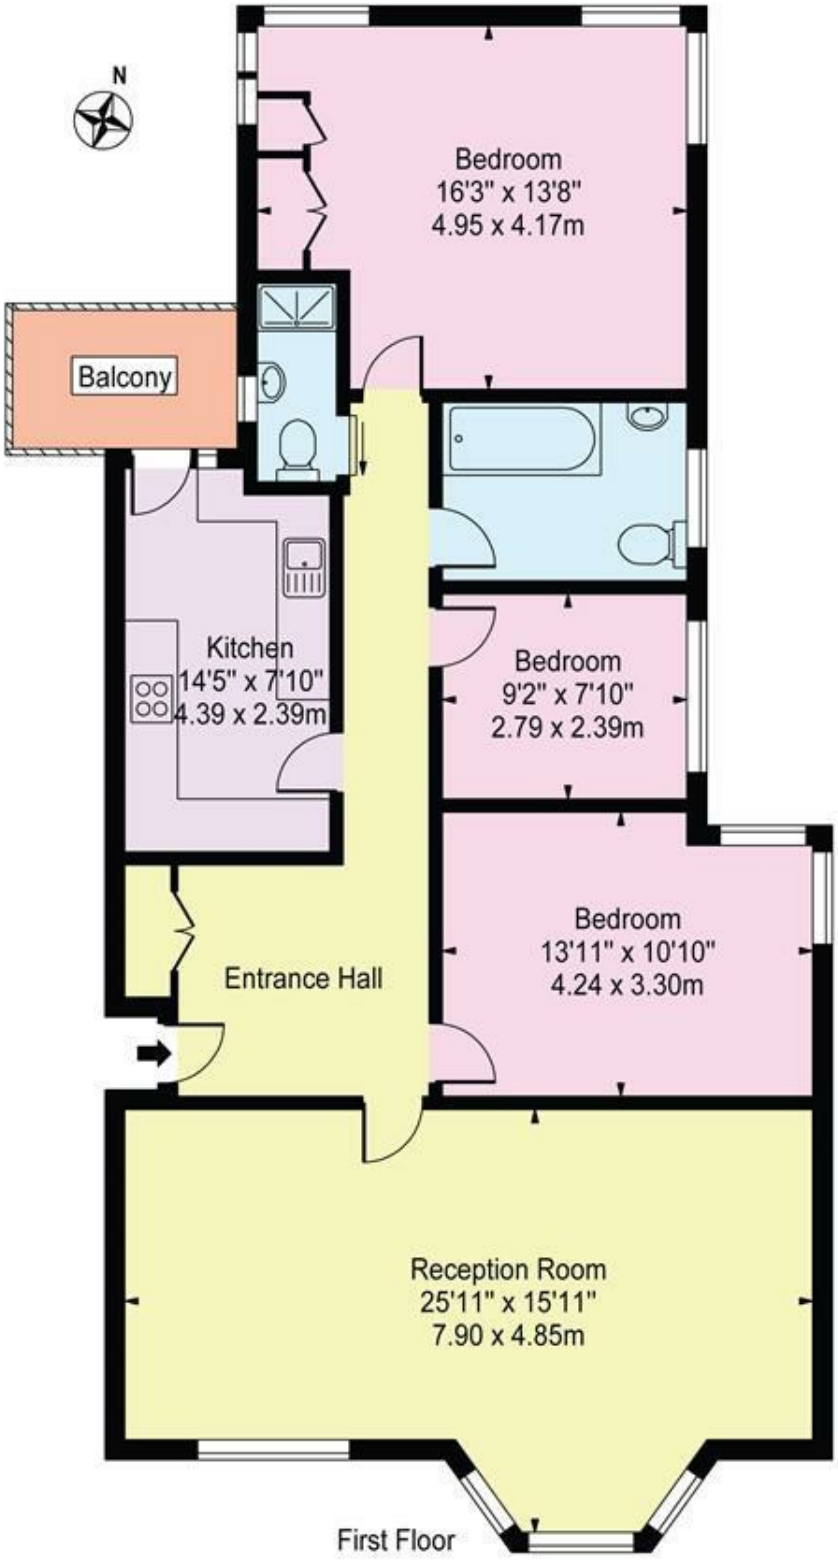

For Illustration Purposes Only - Not To Scale

This floor plan should be used as a general outline for guidance only and does not constitute in whole or in part an offer or contract.
Any intending purchaser or lessee should satisfy themselves by inspection, searches, enquiries and full survey as to the correctness of each statement.
Any areas, measurements or distances quoted are approximate and should not be used to value a property or be the basis of any sale or let.